© THIS PLAN IS THE PROPERTY OF GD (TAURANGA) LTD.
AND MUST NOT BE COPIED NOR USED BY ANY THIRD
PARTY WITHOUT THE CONSENT OF THE COMPANY

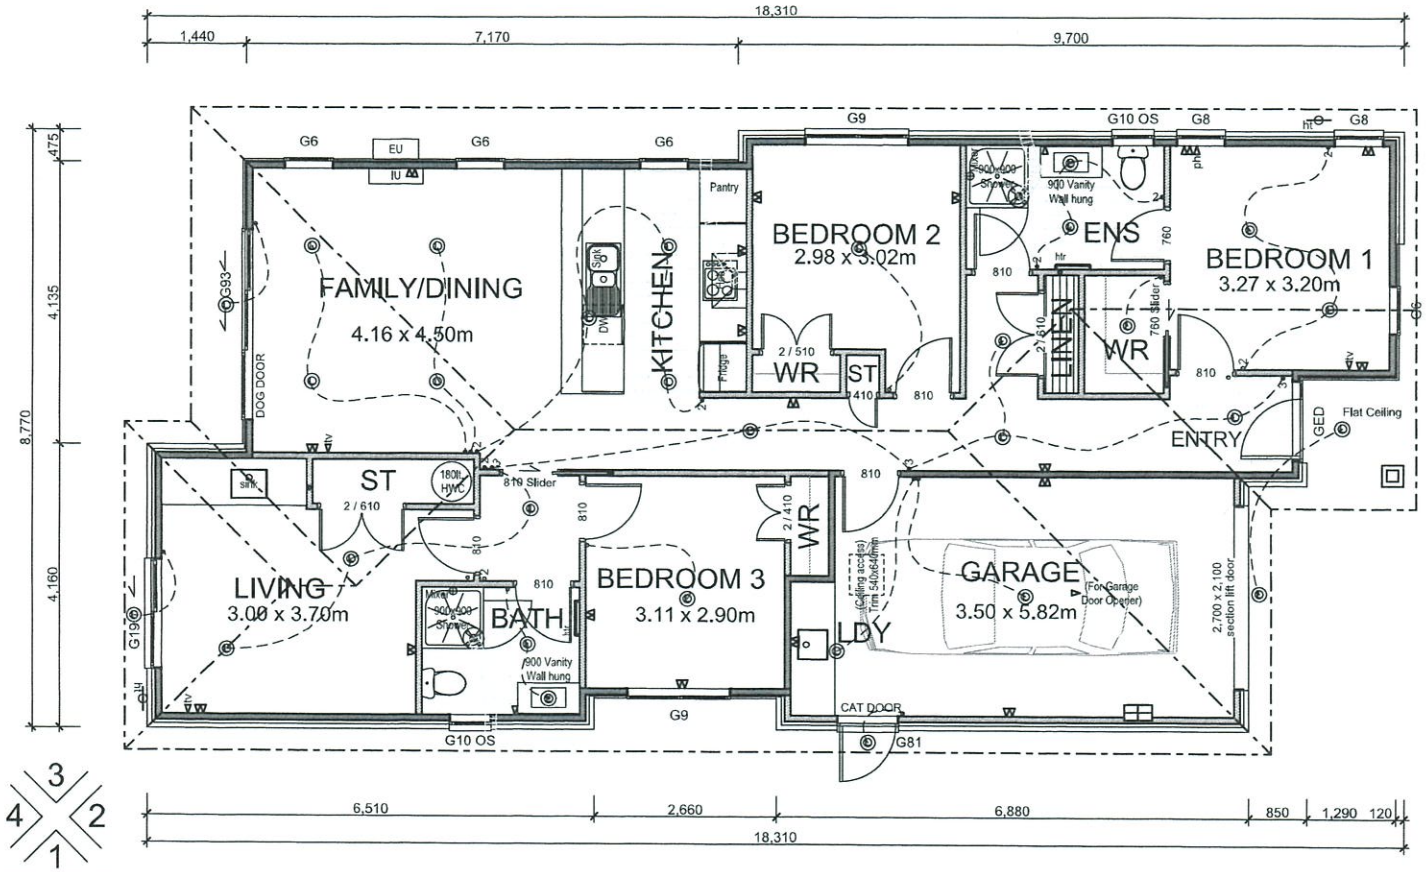

Area over Framing - 134.13 m²
Area over Brick - 138.43 m²

KEY

- Ceiling light - halogen
- Halogen pendant light
- Ceiling light - recessed
- Ceiling light
- Batten light
- LED light - recessed
- PIR sensor
- Wall light
- Owners own light
- Owners own wall light
- Fan Light on Timer
- 3 in 1 Heat Light Fan
- PL Pantry light
- Wall switch
- 2 2 way wall switch
- 3 3 way wall switch
- Dimmer switch
- 2d Dimmer switch - 2 way
- Door bell
- Single socket outlet
- Double socket outlet
- tv TV ariel outlet
- ph Phone jack point
- Exterior power point
- (S) Smoke alarm
- Meter board
- ht Exterior hose tap
- Ceiling extractor fan
- htr Heated towel rail
- as Security Alarm sensor
- ak Security Alarm Keypad
- Gas continuous hot water
- gb Gas bayonet
- Distribution board
- IU Internal Heat Pump Unit
- EU External Heat Pump Unit

3
4 2
1
ELEVATIONS

MJ.

NEW CUSTOM 19/1247GS

Electrical Plan

Lot 1247 Golden Sands
12 Union Drive - Papamoa

DESIGN	K. de Raat	DRAWN	J. Bates
CHECKED	K. de Raat	CLIENT	GD (Tauranga) Ltd.
DATE	17/09/2019	SCALE	1:75
SHEET	04		

generation HOMES

NOTE: It is the contractors responsibility to check and verify all dimensions and levels on site before commencing any works