PLANS AVAILABLE FOR PROPOSED HOUSE

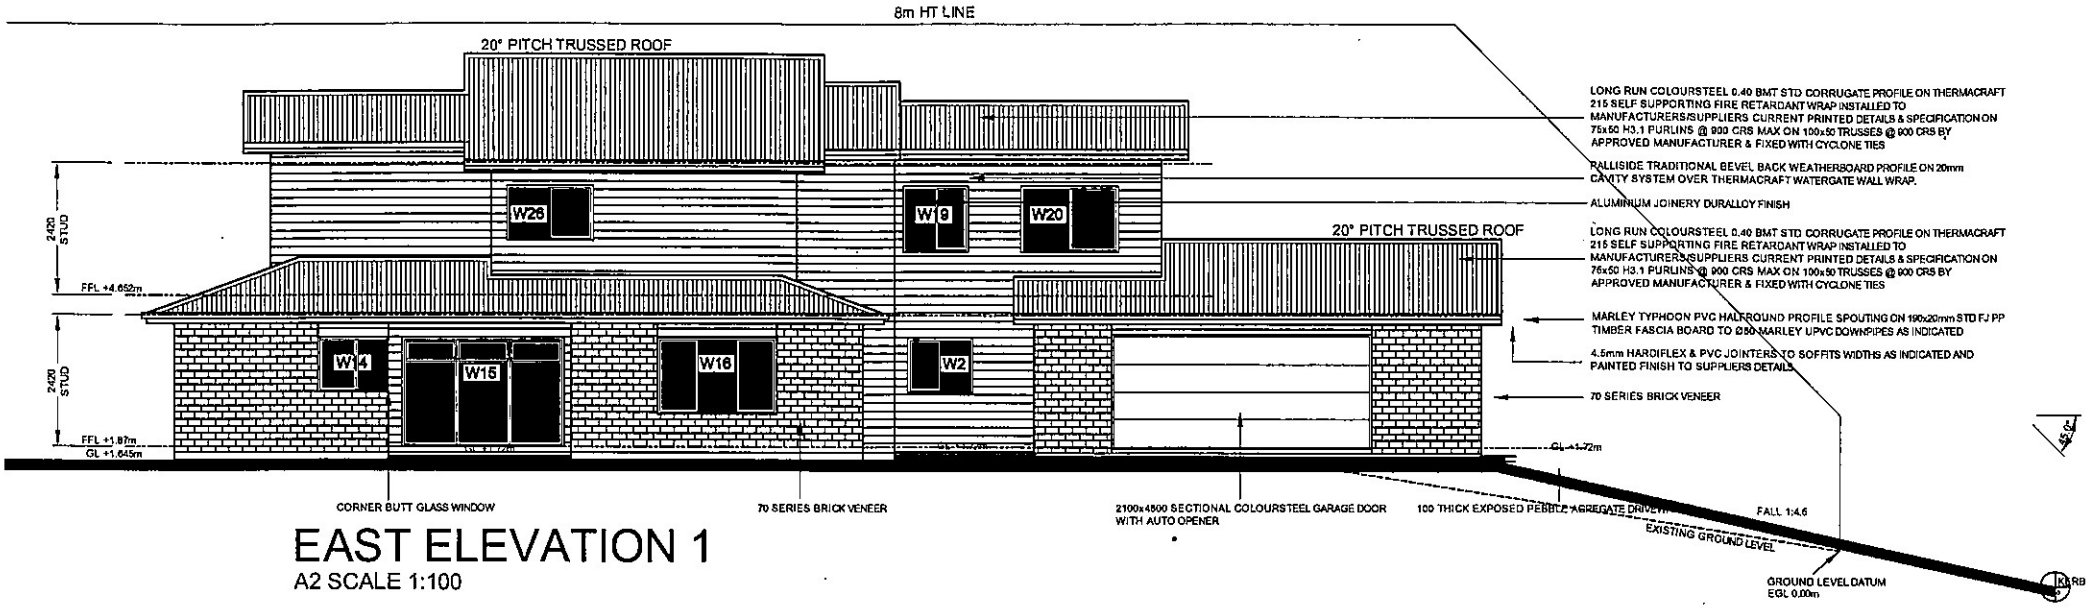

EAST ELEVATION 1

A2 SCALE 1:100